

Facades, SFS and windows

Sample drawings

KP10-SF-10	Stud layout of a run, jambs, cripples, tracks	1:50 @ A1
KP10-SF-21	Slab edge, head and cill details	1:5 @ A1
KP10-AP-08	Opening and door schedules	A1


Full sample packs and prices on request.


jamie@jpa-design.co.uk
07399 358543 jpa-design.co.uk



Sheets flattened for viewing at 150 dpi. Every sheet is a page from a full sample set.



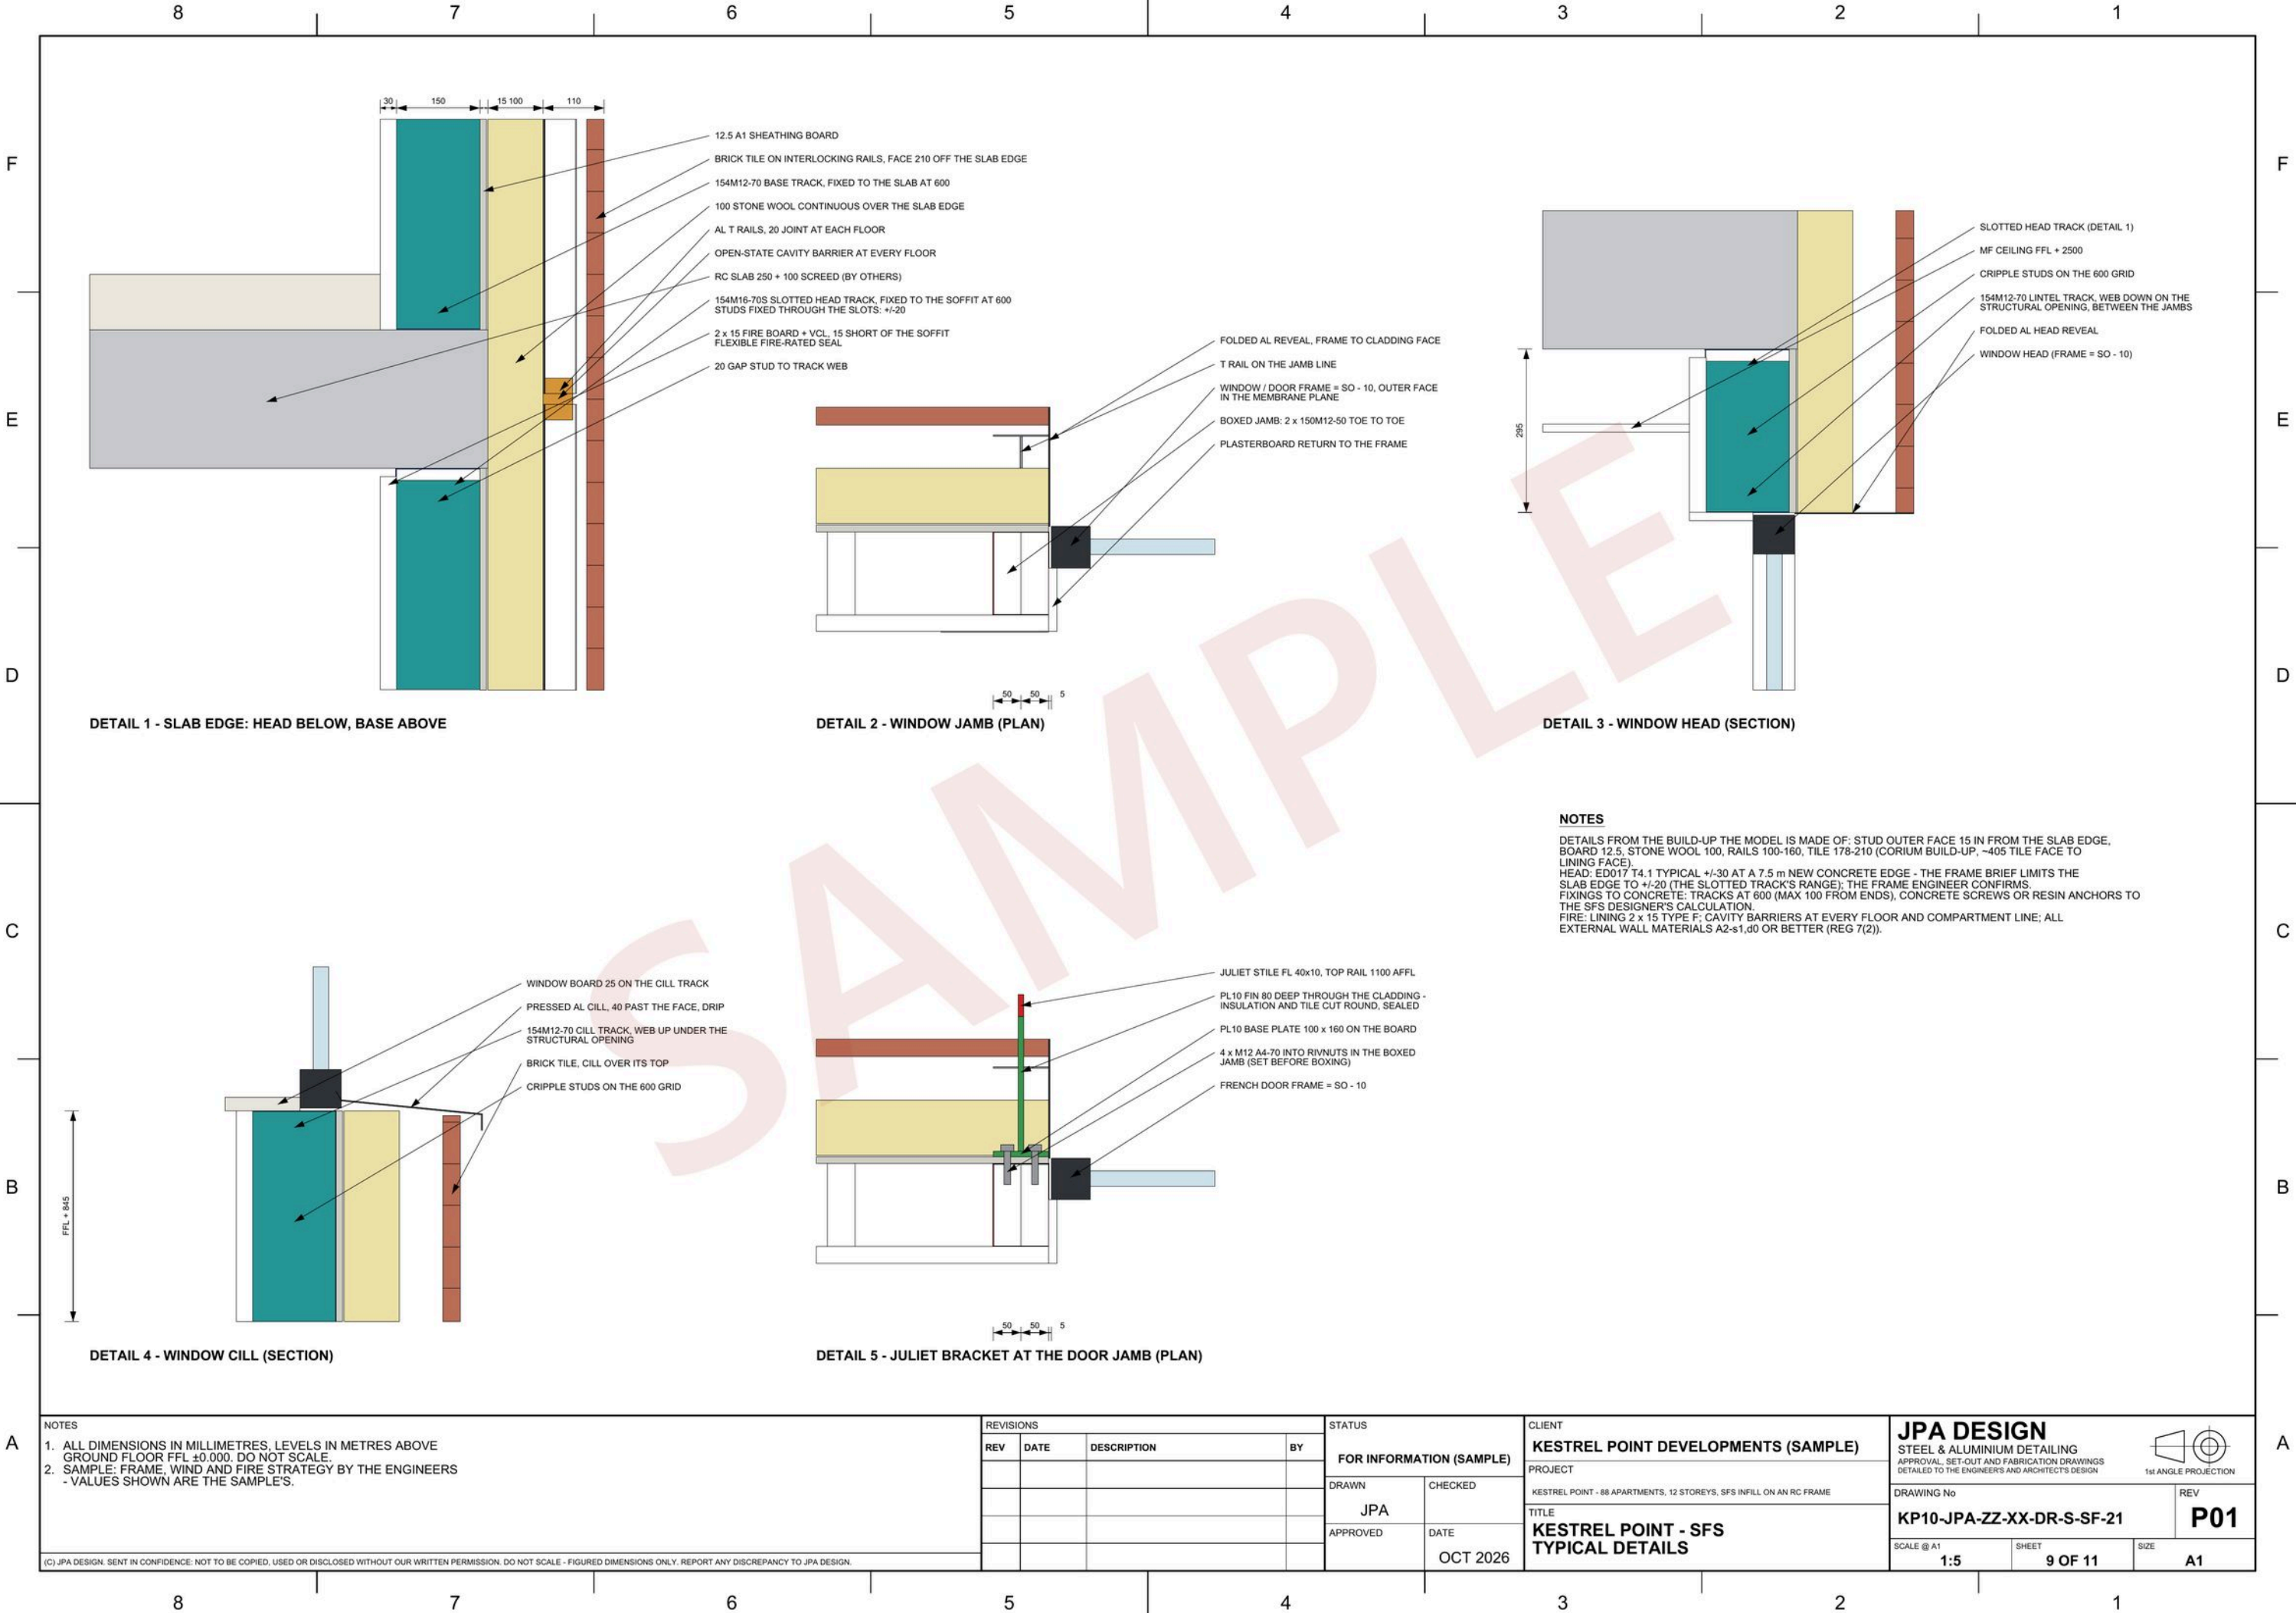

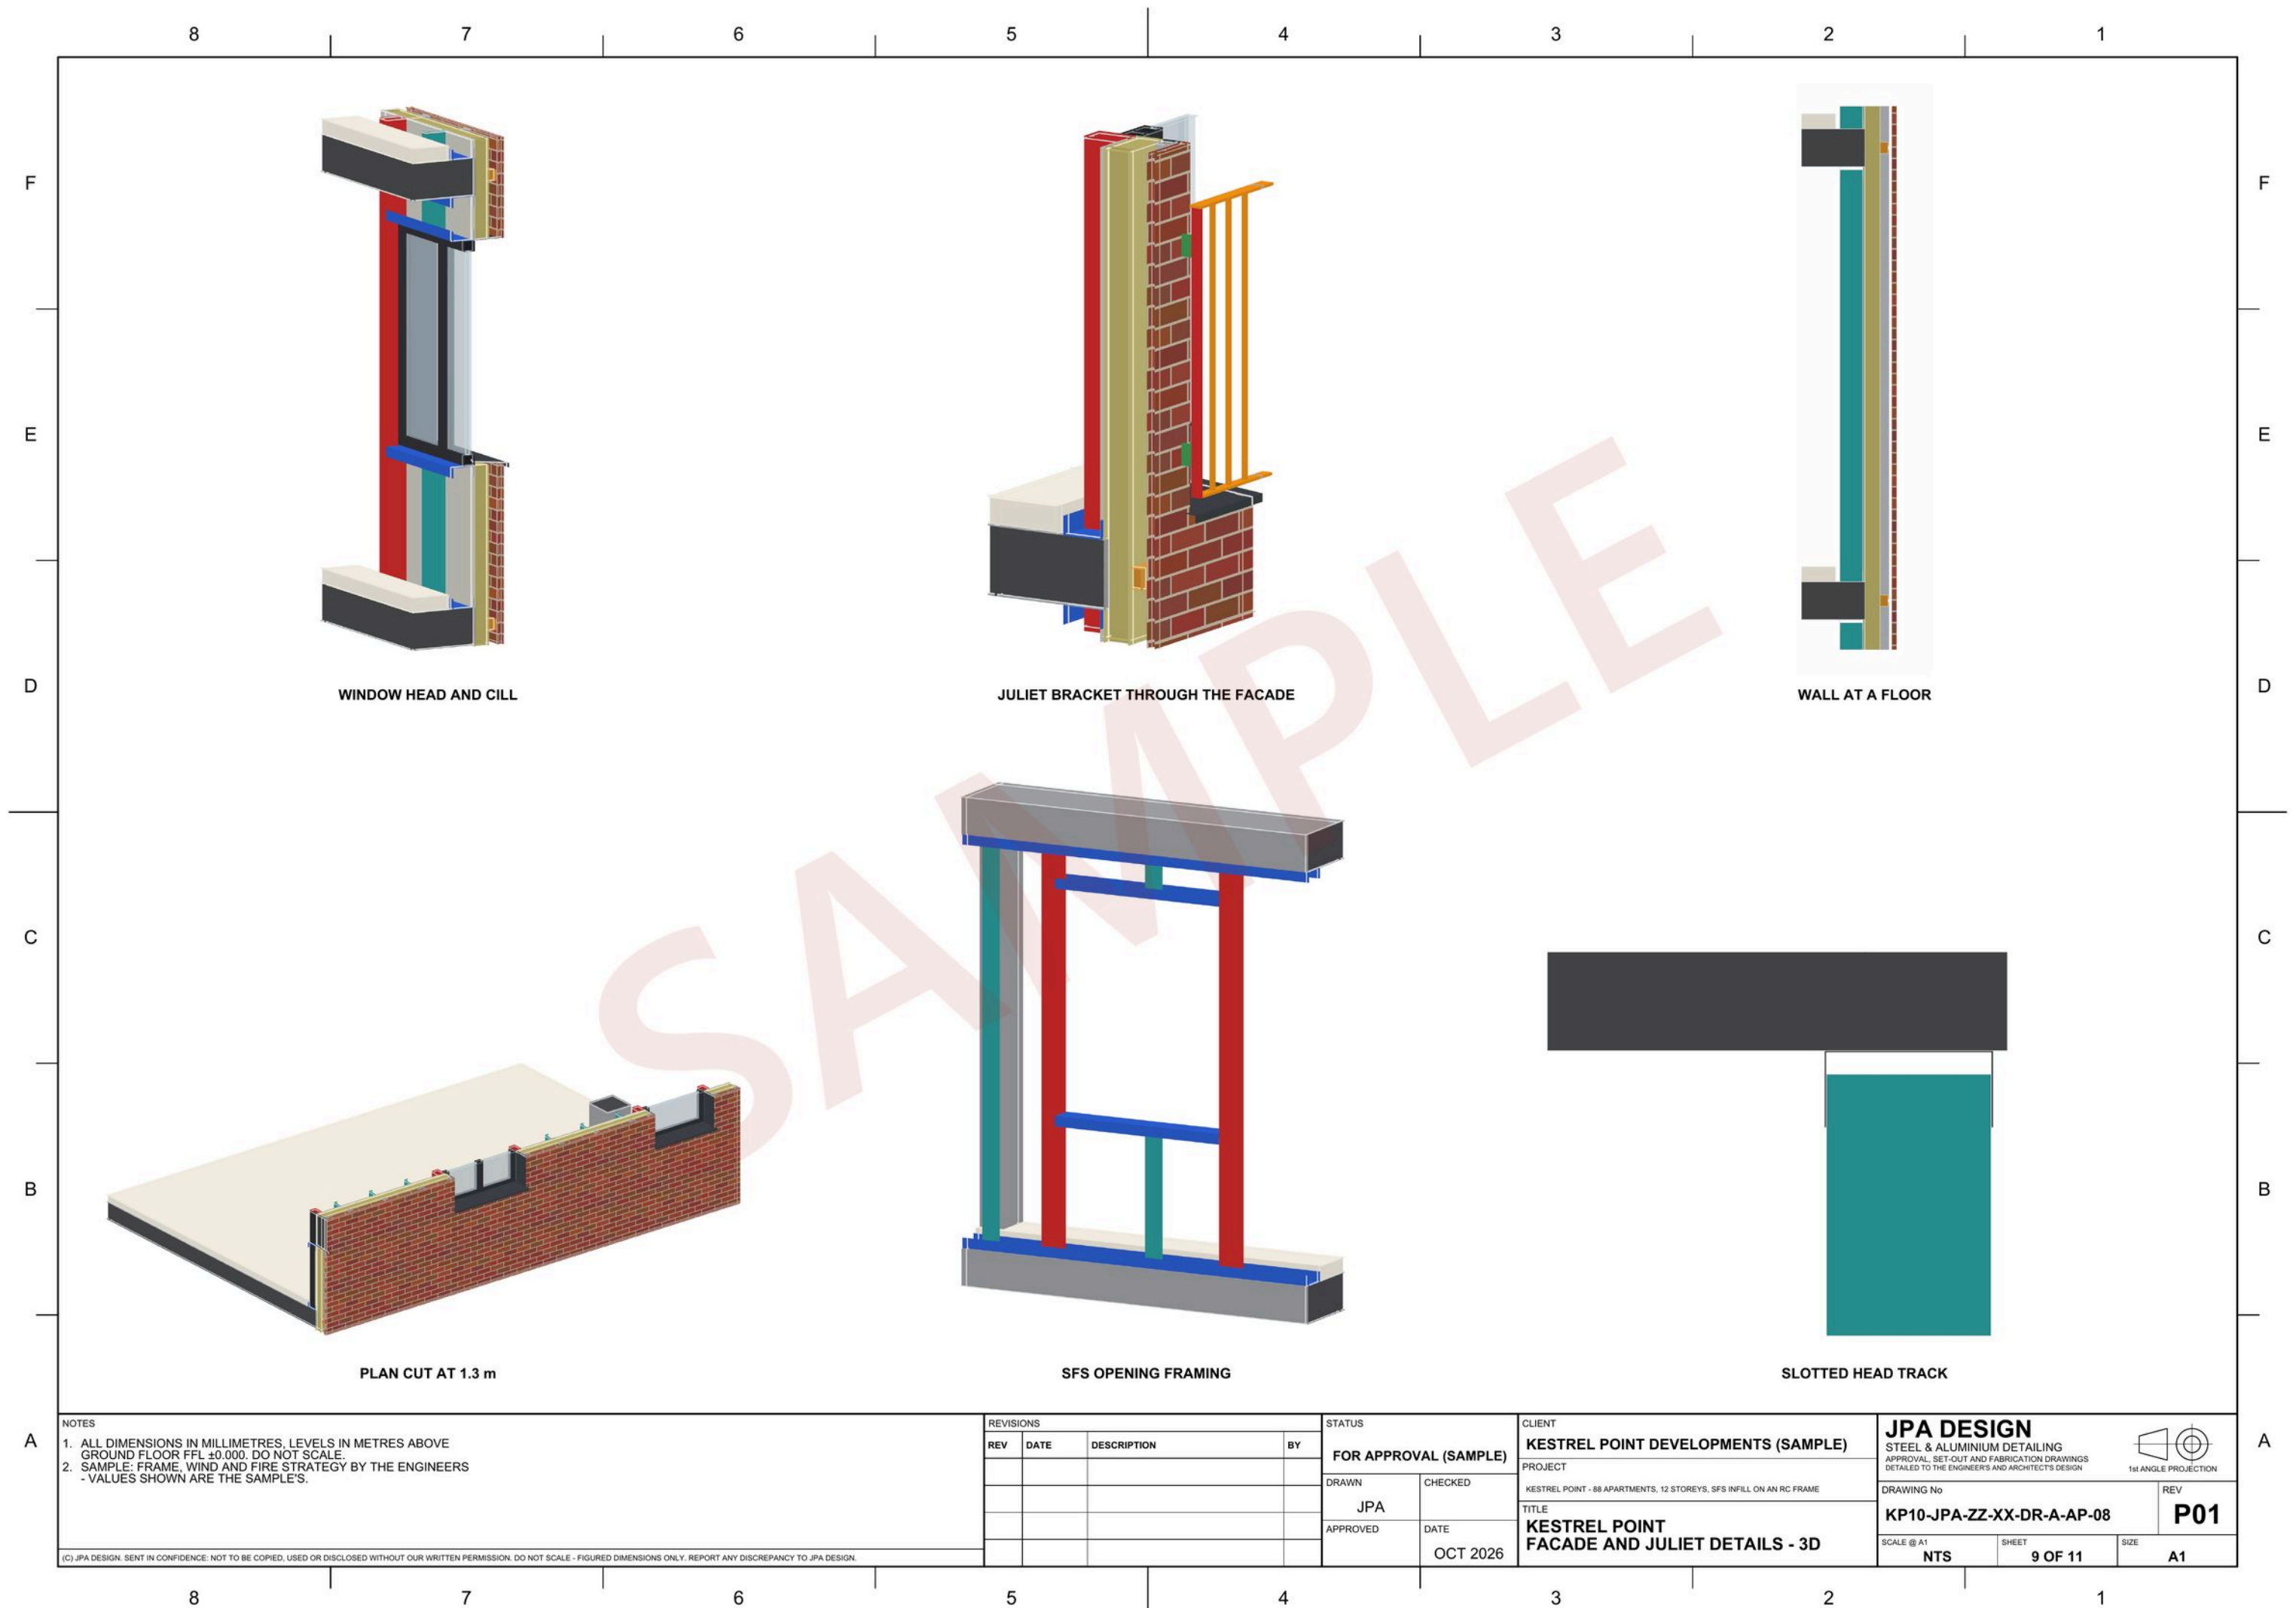

NOTES

1. ALL DIMENSIONS IN MILLIMETRES. LEVELS IN METRES ABOVE GROUND FLOOR FFL ± 0.000 . DO NOT SCALE.

2. SAMPLE: FRAME, WIND AND FIRE STRATEGY BY THE ENGINEERS - VALUES SHOWN ARE THE SAMPLE'S.

(C) JPA DESIGN. SENT IN CONFIDENCE: NOT TO BE COPIED, USED OR DISCLOSED WITHOUT OUR WRITTEN PERMISSION. DO NOT SCALE - FIGURED DIMENSIONS ONLY. REPORT ANY DISCREPANCY TO JPA DESIGN.

REVISIONS			
REV	DATE	DESCRIPTION	BY

STATUS	
FOR APPROVAL (SAMPLE)	
DRAWN	CHECKED
JPA	
APPROVED	DATE
	OCT 2026

CLIENT	KESTREL POINT DEVELOPMENTS (SAMPLE)
PROJECT	KESTREL POINT - 88 APARTMENTS, 12 STOREYS, SFS INFILL ON AN RC FRAME
TITLE	KESTREL POINT FACADE AND JULIET DETAILS - 3D

JPA DESIGN		
STEEL & ALUMINIUM DETAILING		
APPROVAL, SET-OUT AND FABRICATION DRAWINGS		
DETAILED TO THE ENGINEERS AND ARCHITECTS DESIGN		
DRAWING No	REV	1st ANGLE PROJECTION
KP10-JPA-ZZ-XX-DR-A-AP-08	P01	
SCALE @ A1	SHEET	SIZE
NTS	9 OF 11	A1