

House extensions

Sample drawings


HA17-PL-05	Proposed ground floor plan	1:50 @ A3
HA17-PL-07	Proposed elevations with the prior approval height	1:100 @ A3
HA17-PL-09	Coloured elevations	NTS
HA17-BR-05	Sections A-A and B-B	1:25 / 1:50 @ A3
HA17-BR-06	Construction details, every layer labelled	1:20 / 1:10 @ A3


Full sample packs and prices on request.


jamie@jpa-design.co.uk
07399 358543 jpa-design.co.uk



Sheets flattened for viewing at 150 dpi. Every sheet is a page from a full sample set.

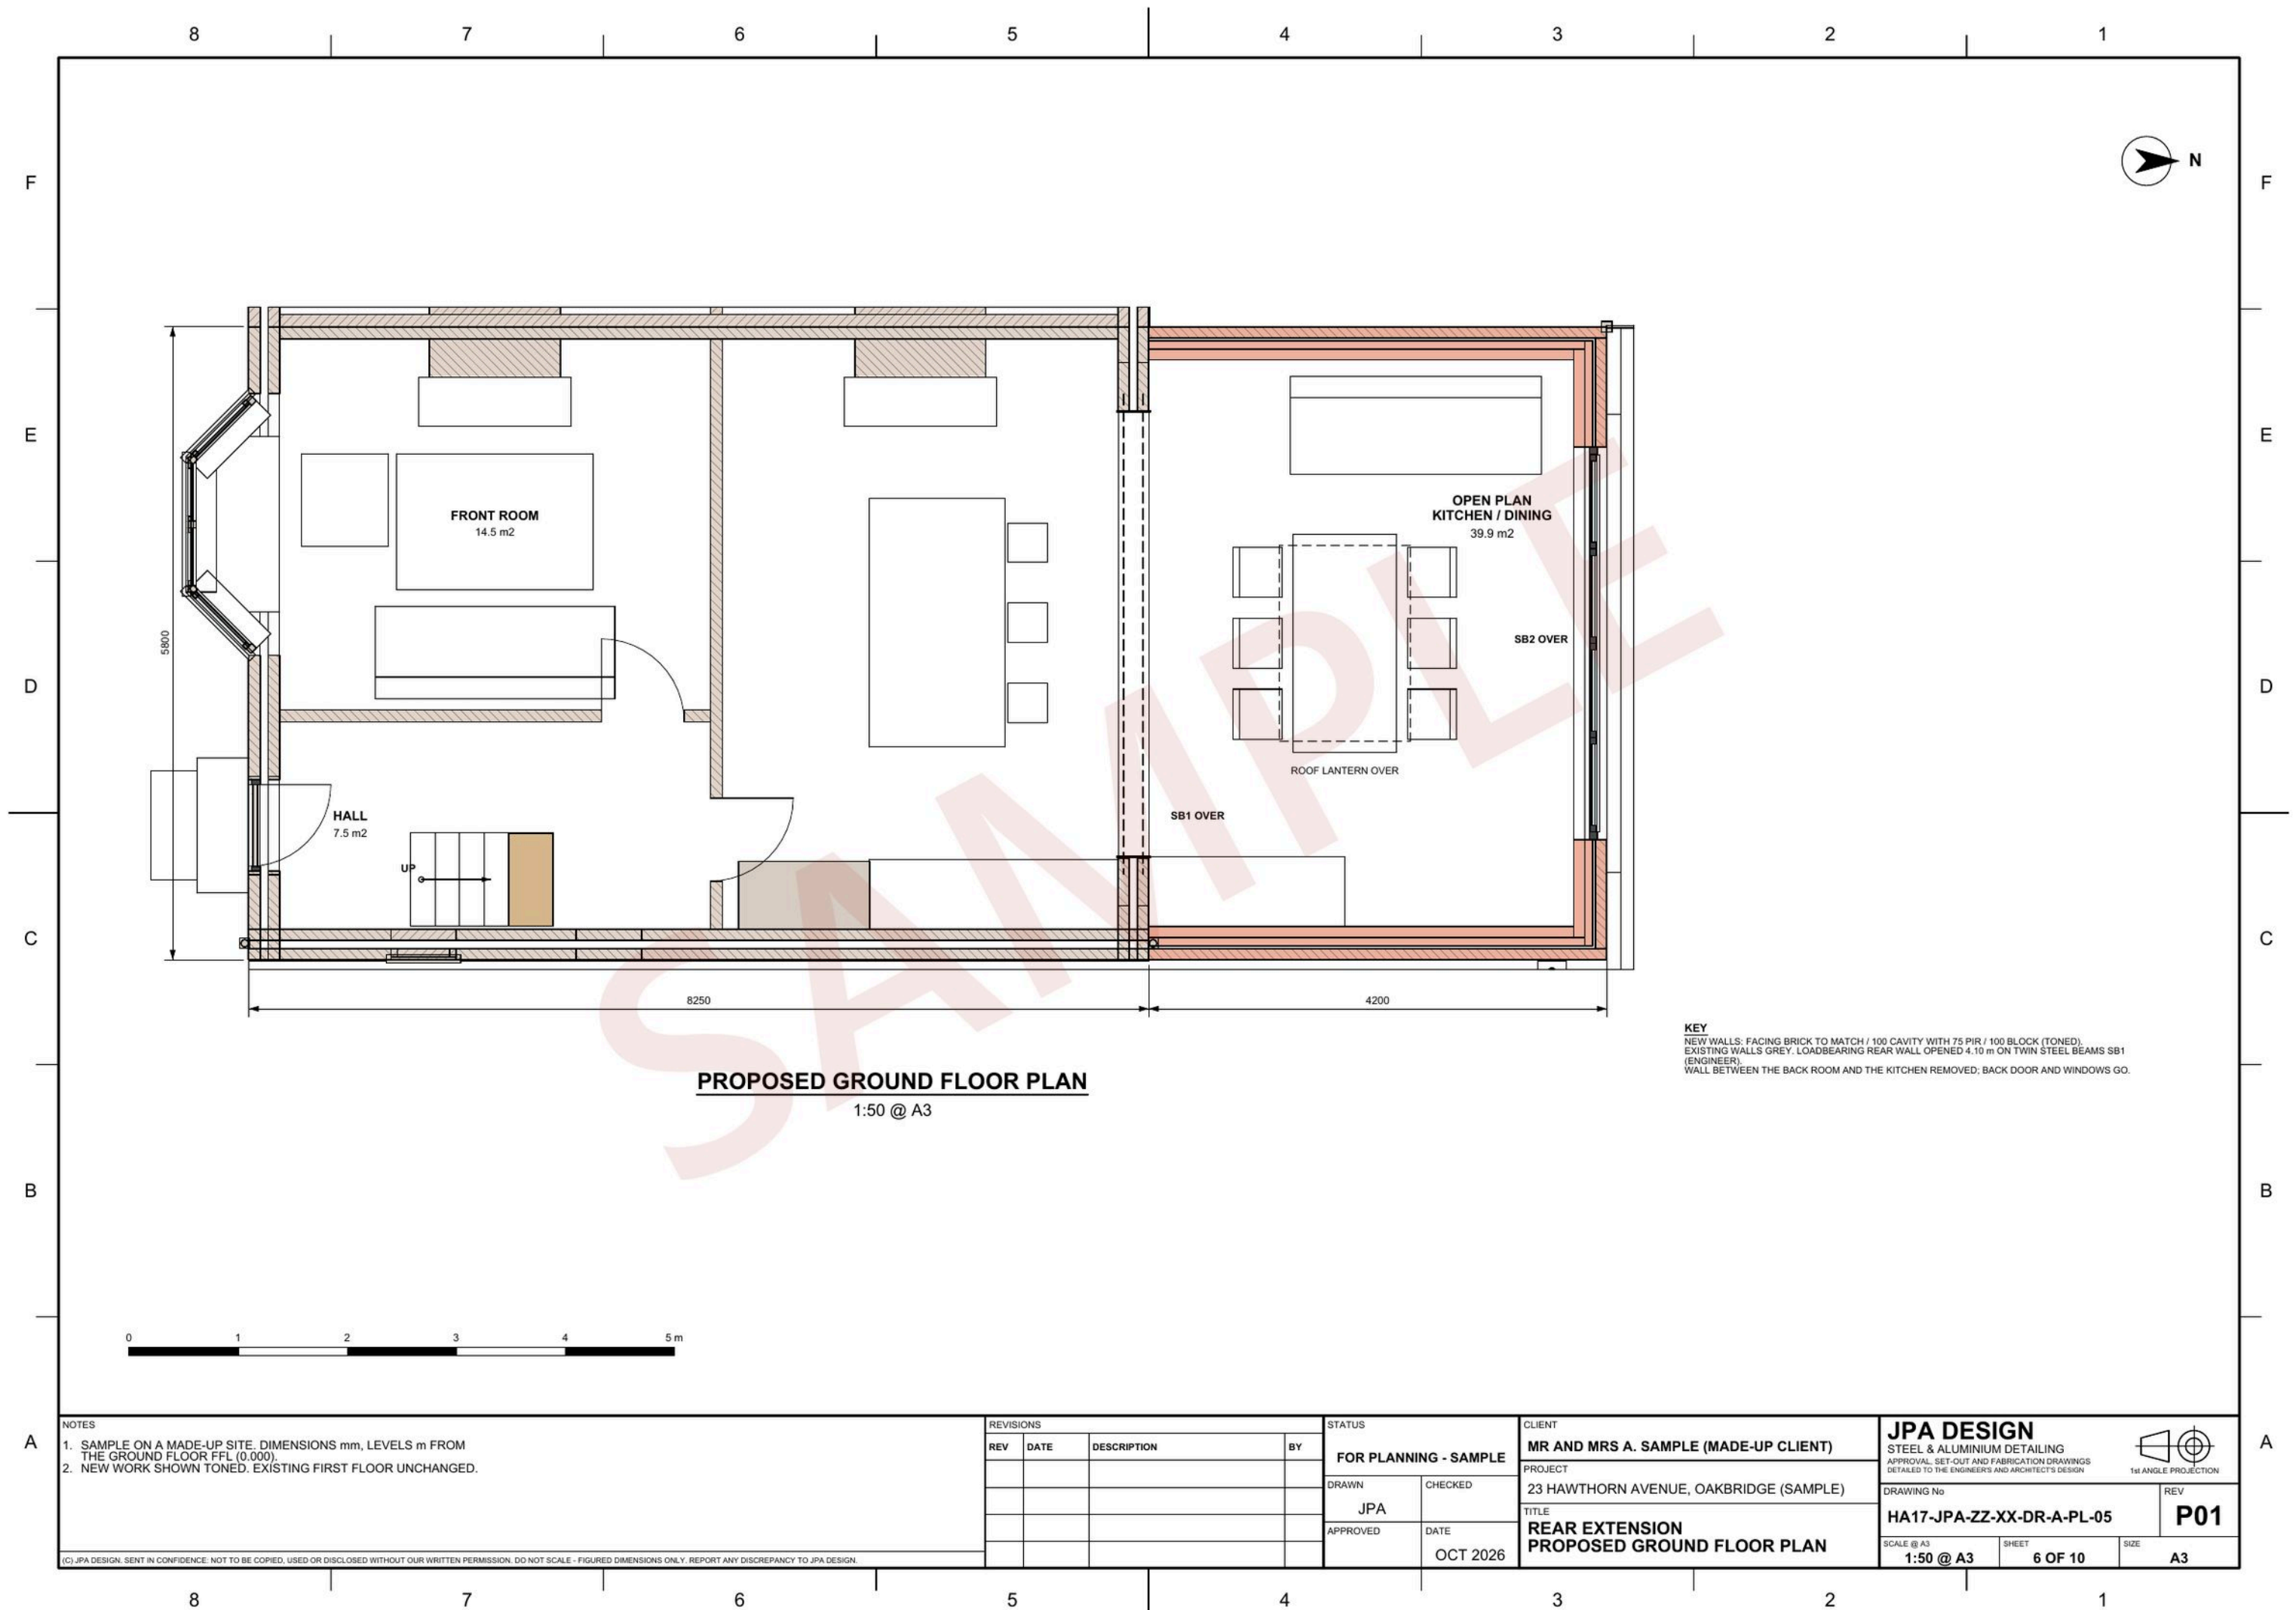

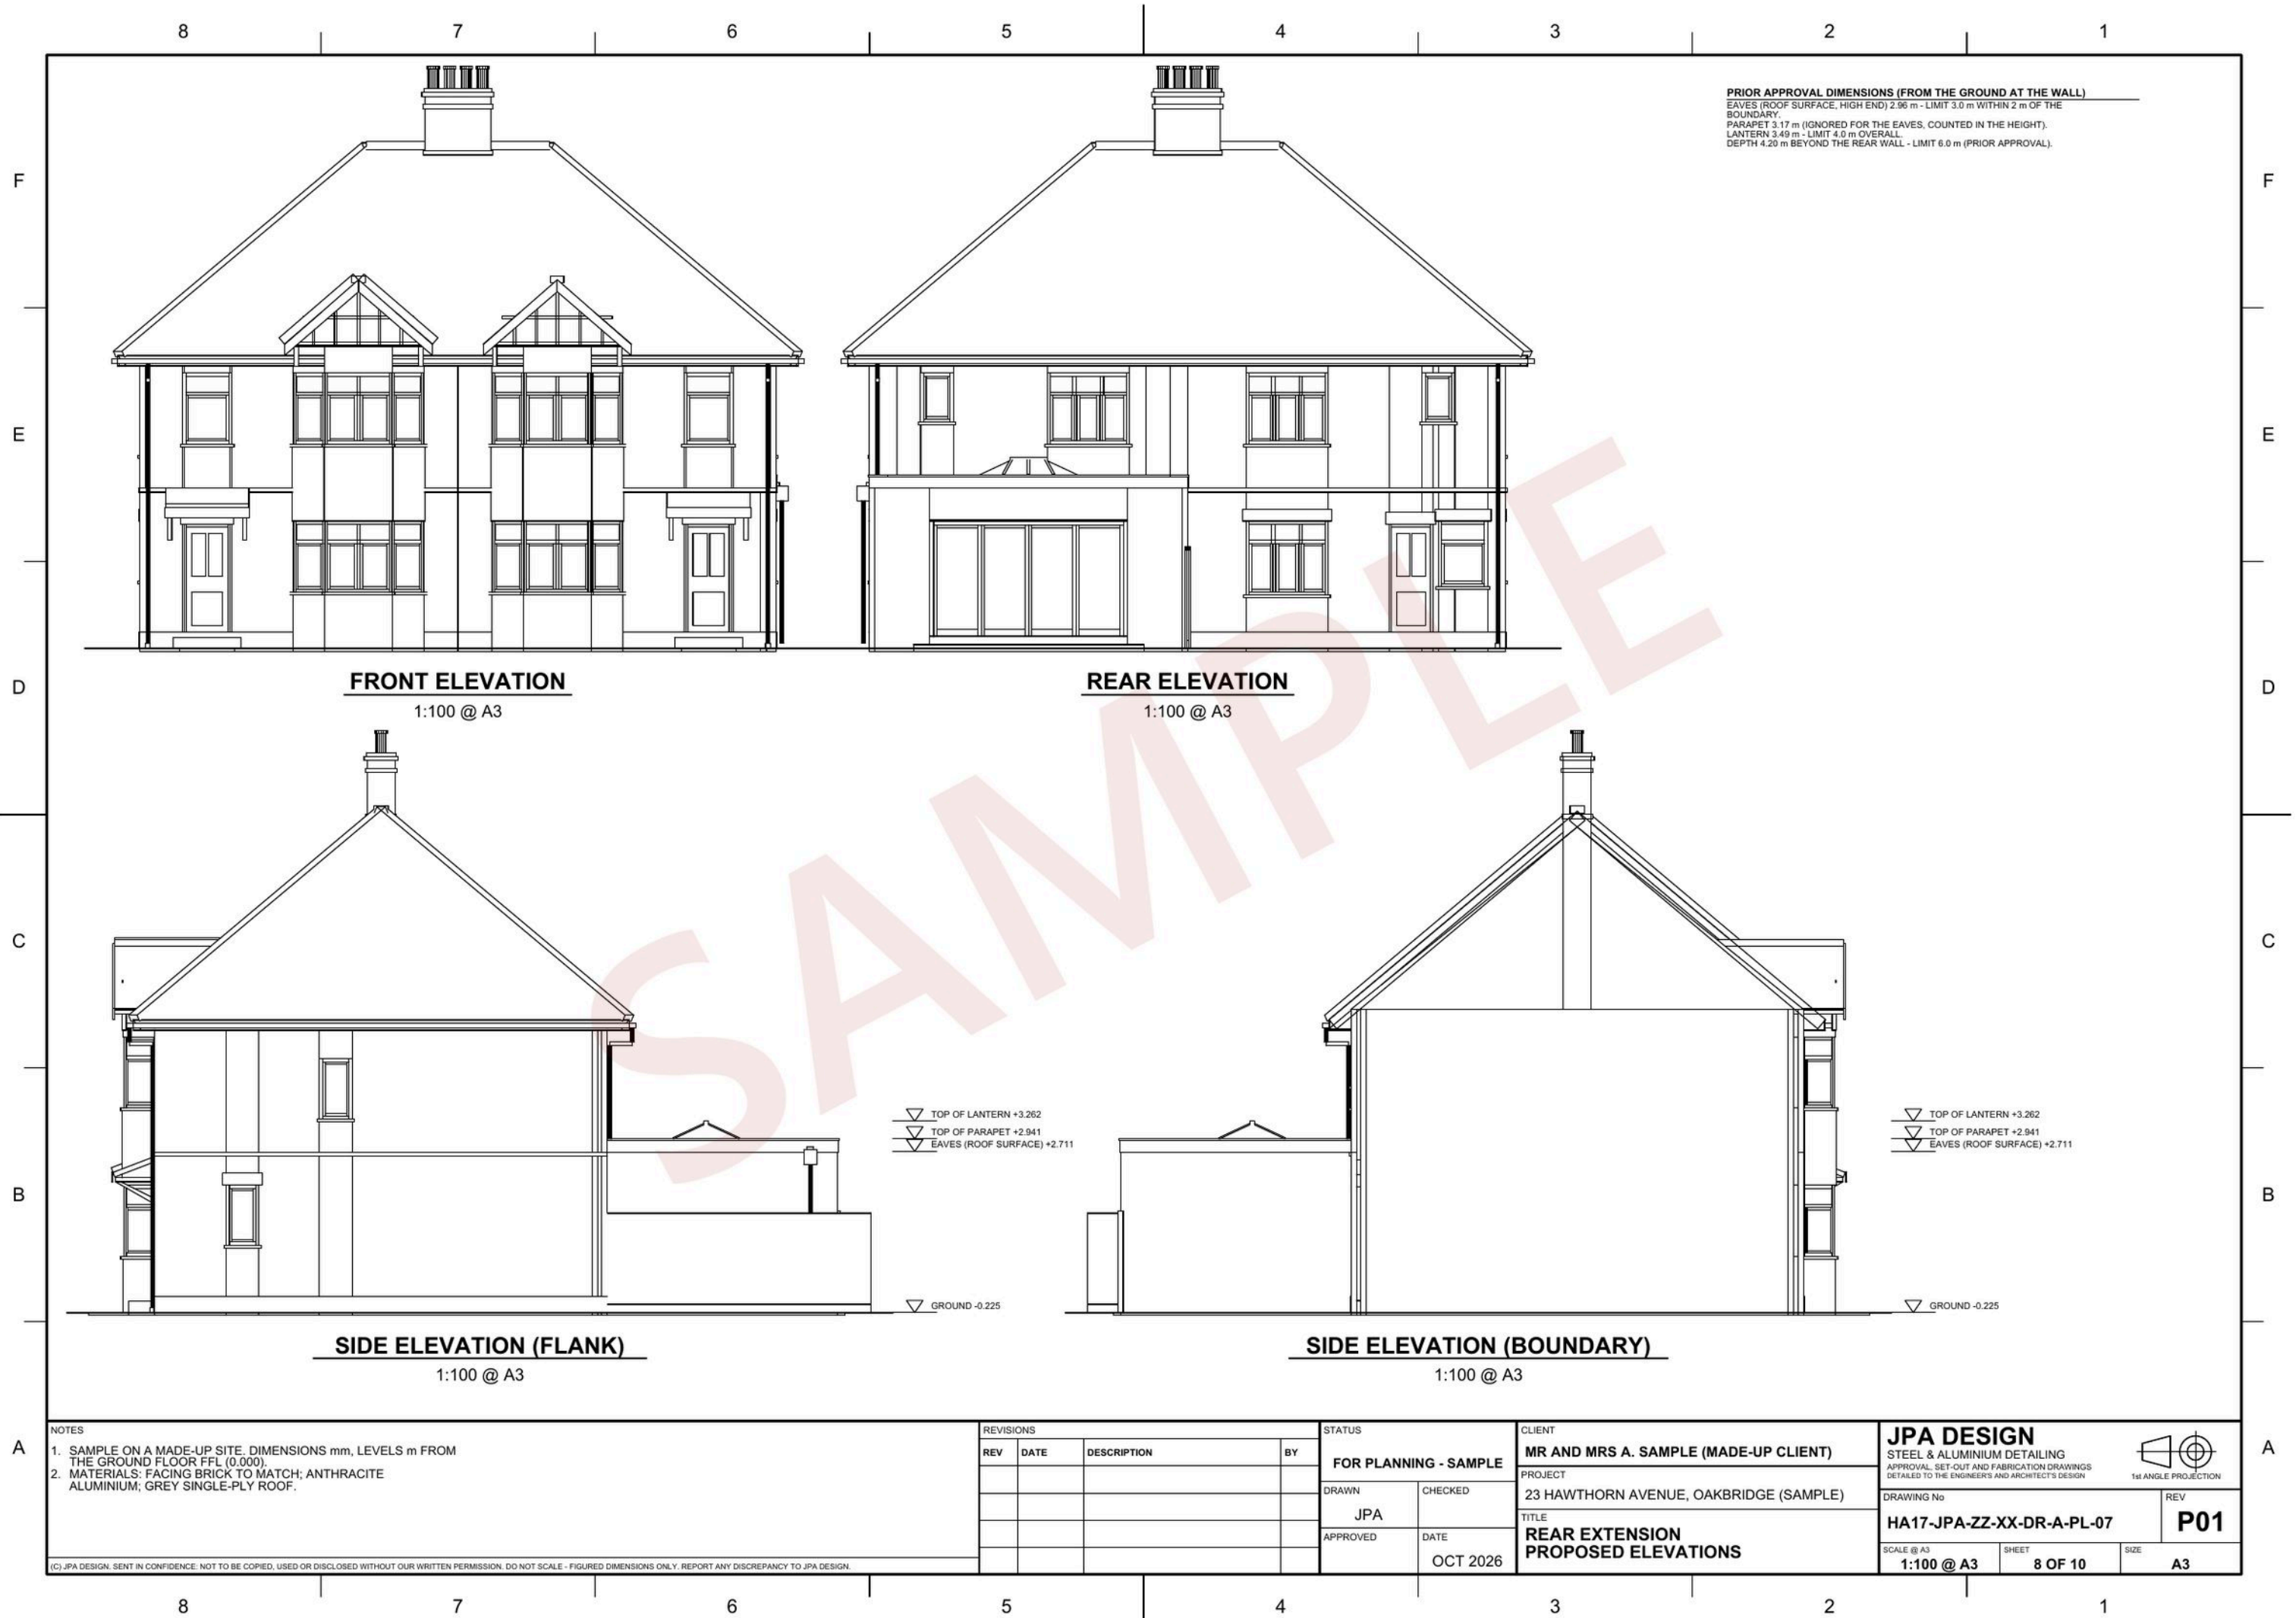

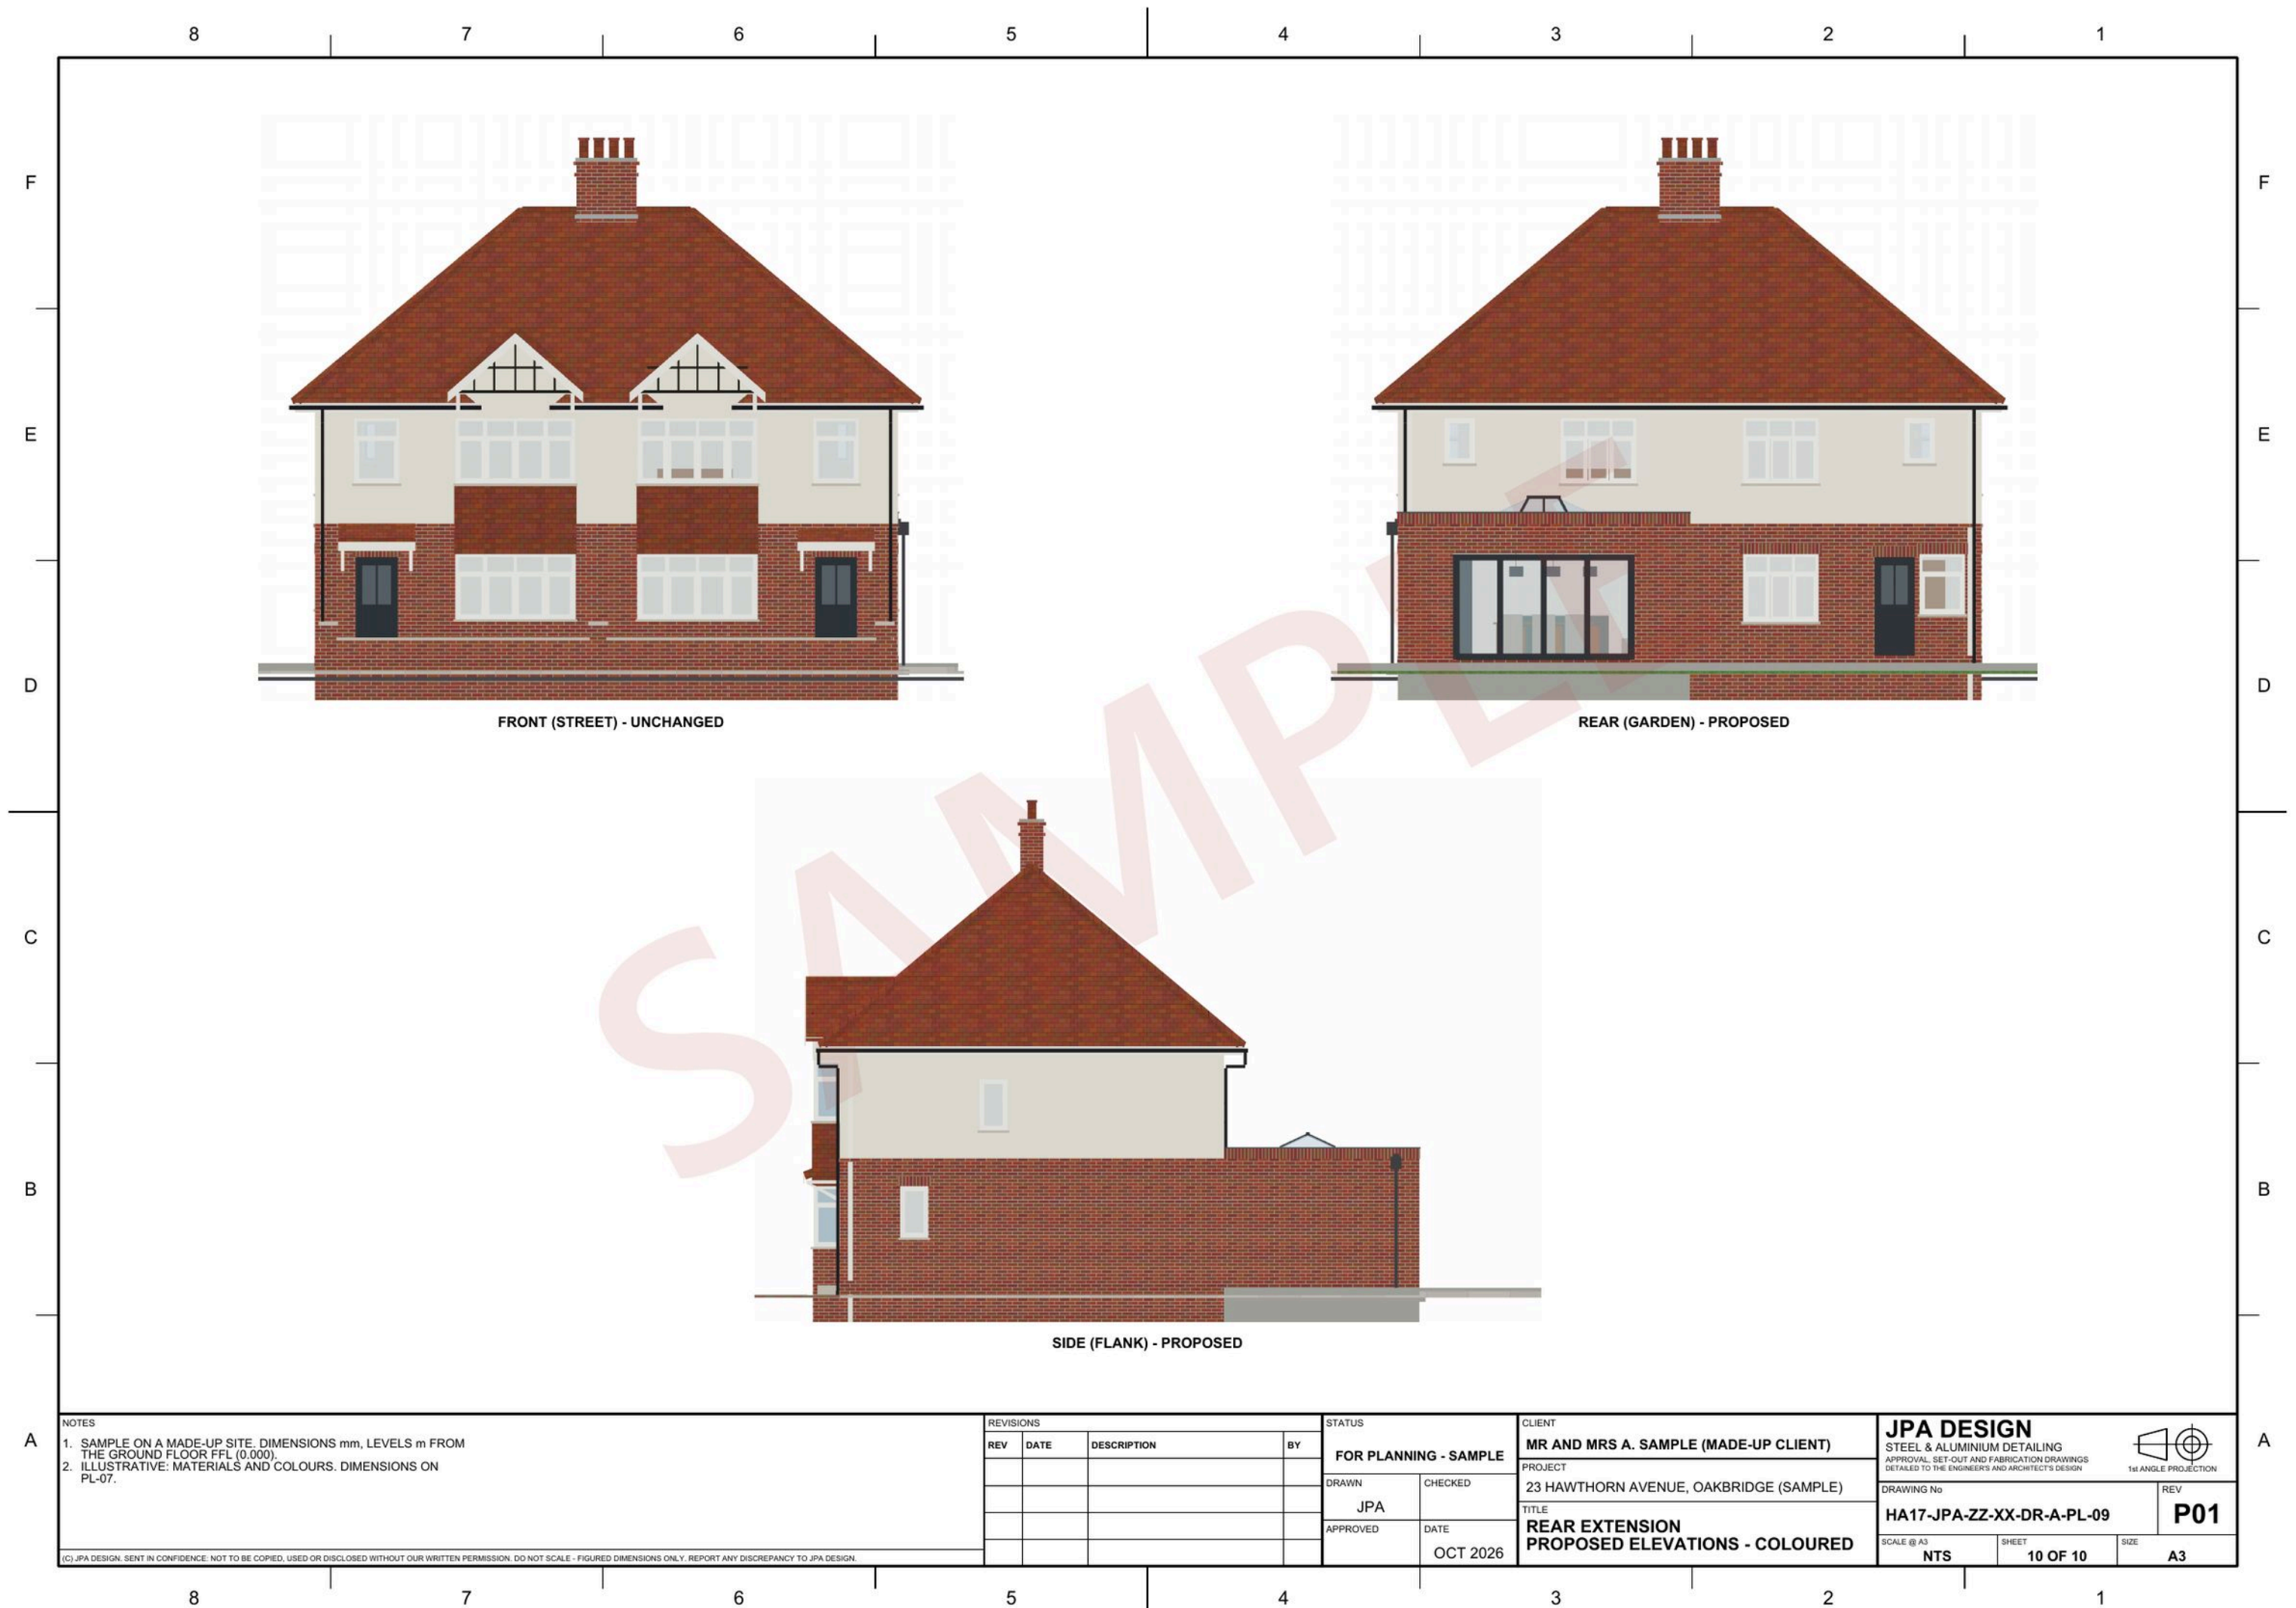

NOTES
1. SAMPLE ON A MADE-UP SITE. DIMENSIONS mm, LEVELS m FROM THE GROUND FLOOR FFL (0.000).
2. ILLUSTRATIVE: MATERIALS AND COLOURS. DIMENSIONS ON PL-07.


(C) JPA DESIGN. SENT IN CONFIDENCE. NOT TO BE COPIED, USED OR DISCLOSED WITHOUT OUR WRITTEN PERMISSION. DO NOT SCALE - FIGURED DIMENSIONS ONLY. REPORT ANY DISCREPANCY TO JPA DESIGN.


REVISIONS			
REV	DATE	DESCRIPTION	BY

STATUS	
FOR PLANNING - SAMPLE	
DRAWN	CHECKED
JPA	
APPROVED	DATE
	OCT 2026

CLIENT	MR AND MRS A. SAMPLE (MADE-UP CLIENT)
PROJECT	23 HAWTHORN AVENUE, OAKBRIDGE (SAMPLE)
TITLE	REAR EXTENSION PROPOSED ELEVATIONS - COLOURED

JPA DESIGN STEEL & ALUMINIUM DETAILING APPROVAL SET-OUT AND FABRICATION DRAWINGS DETAILED TO THE ENGINEERS AND ARCHITECTS DESIGN			 1st ANGLE PROJECTION
DRAWING No	HA17-JPA-ZZ-XX-DR-A-PL-09	REV	P01
SCALE @ A3	SHEET 10 OF 10	SIZE	A3

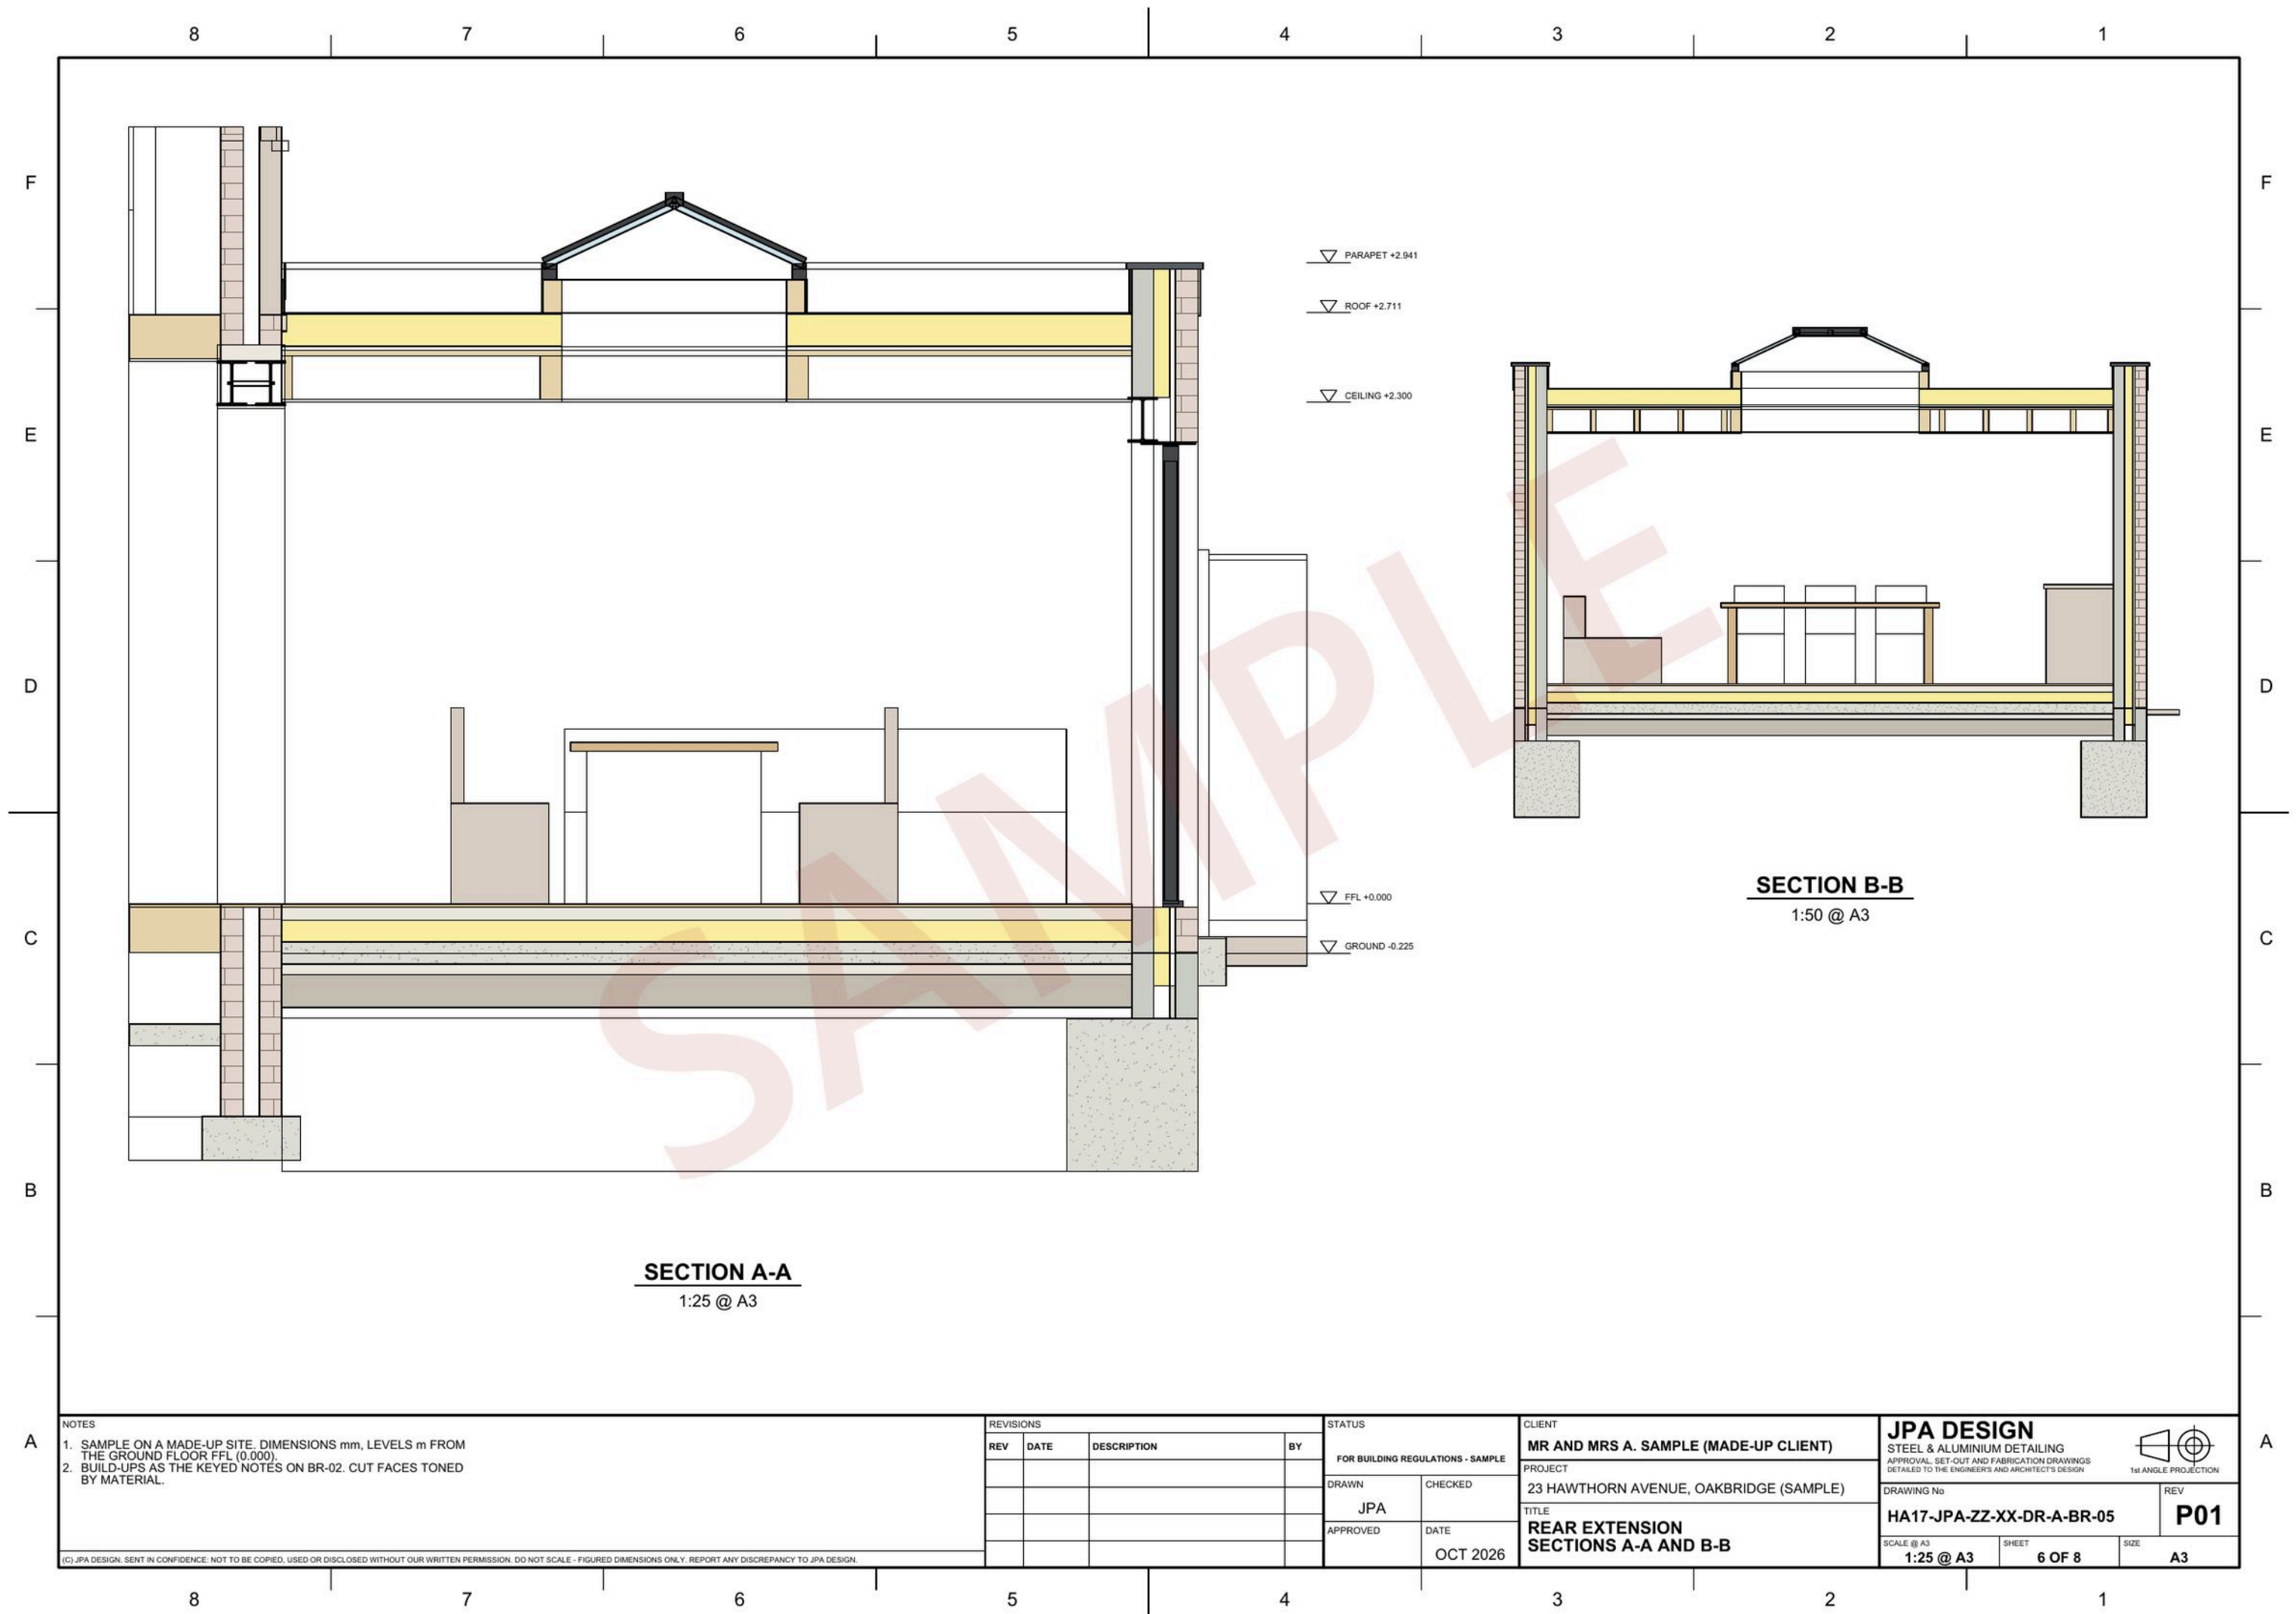

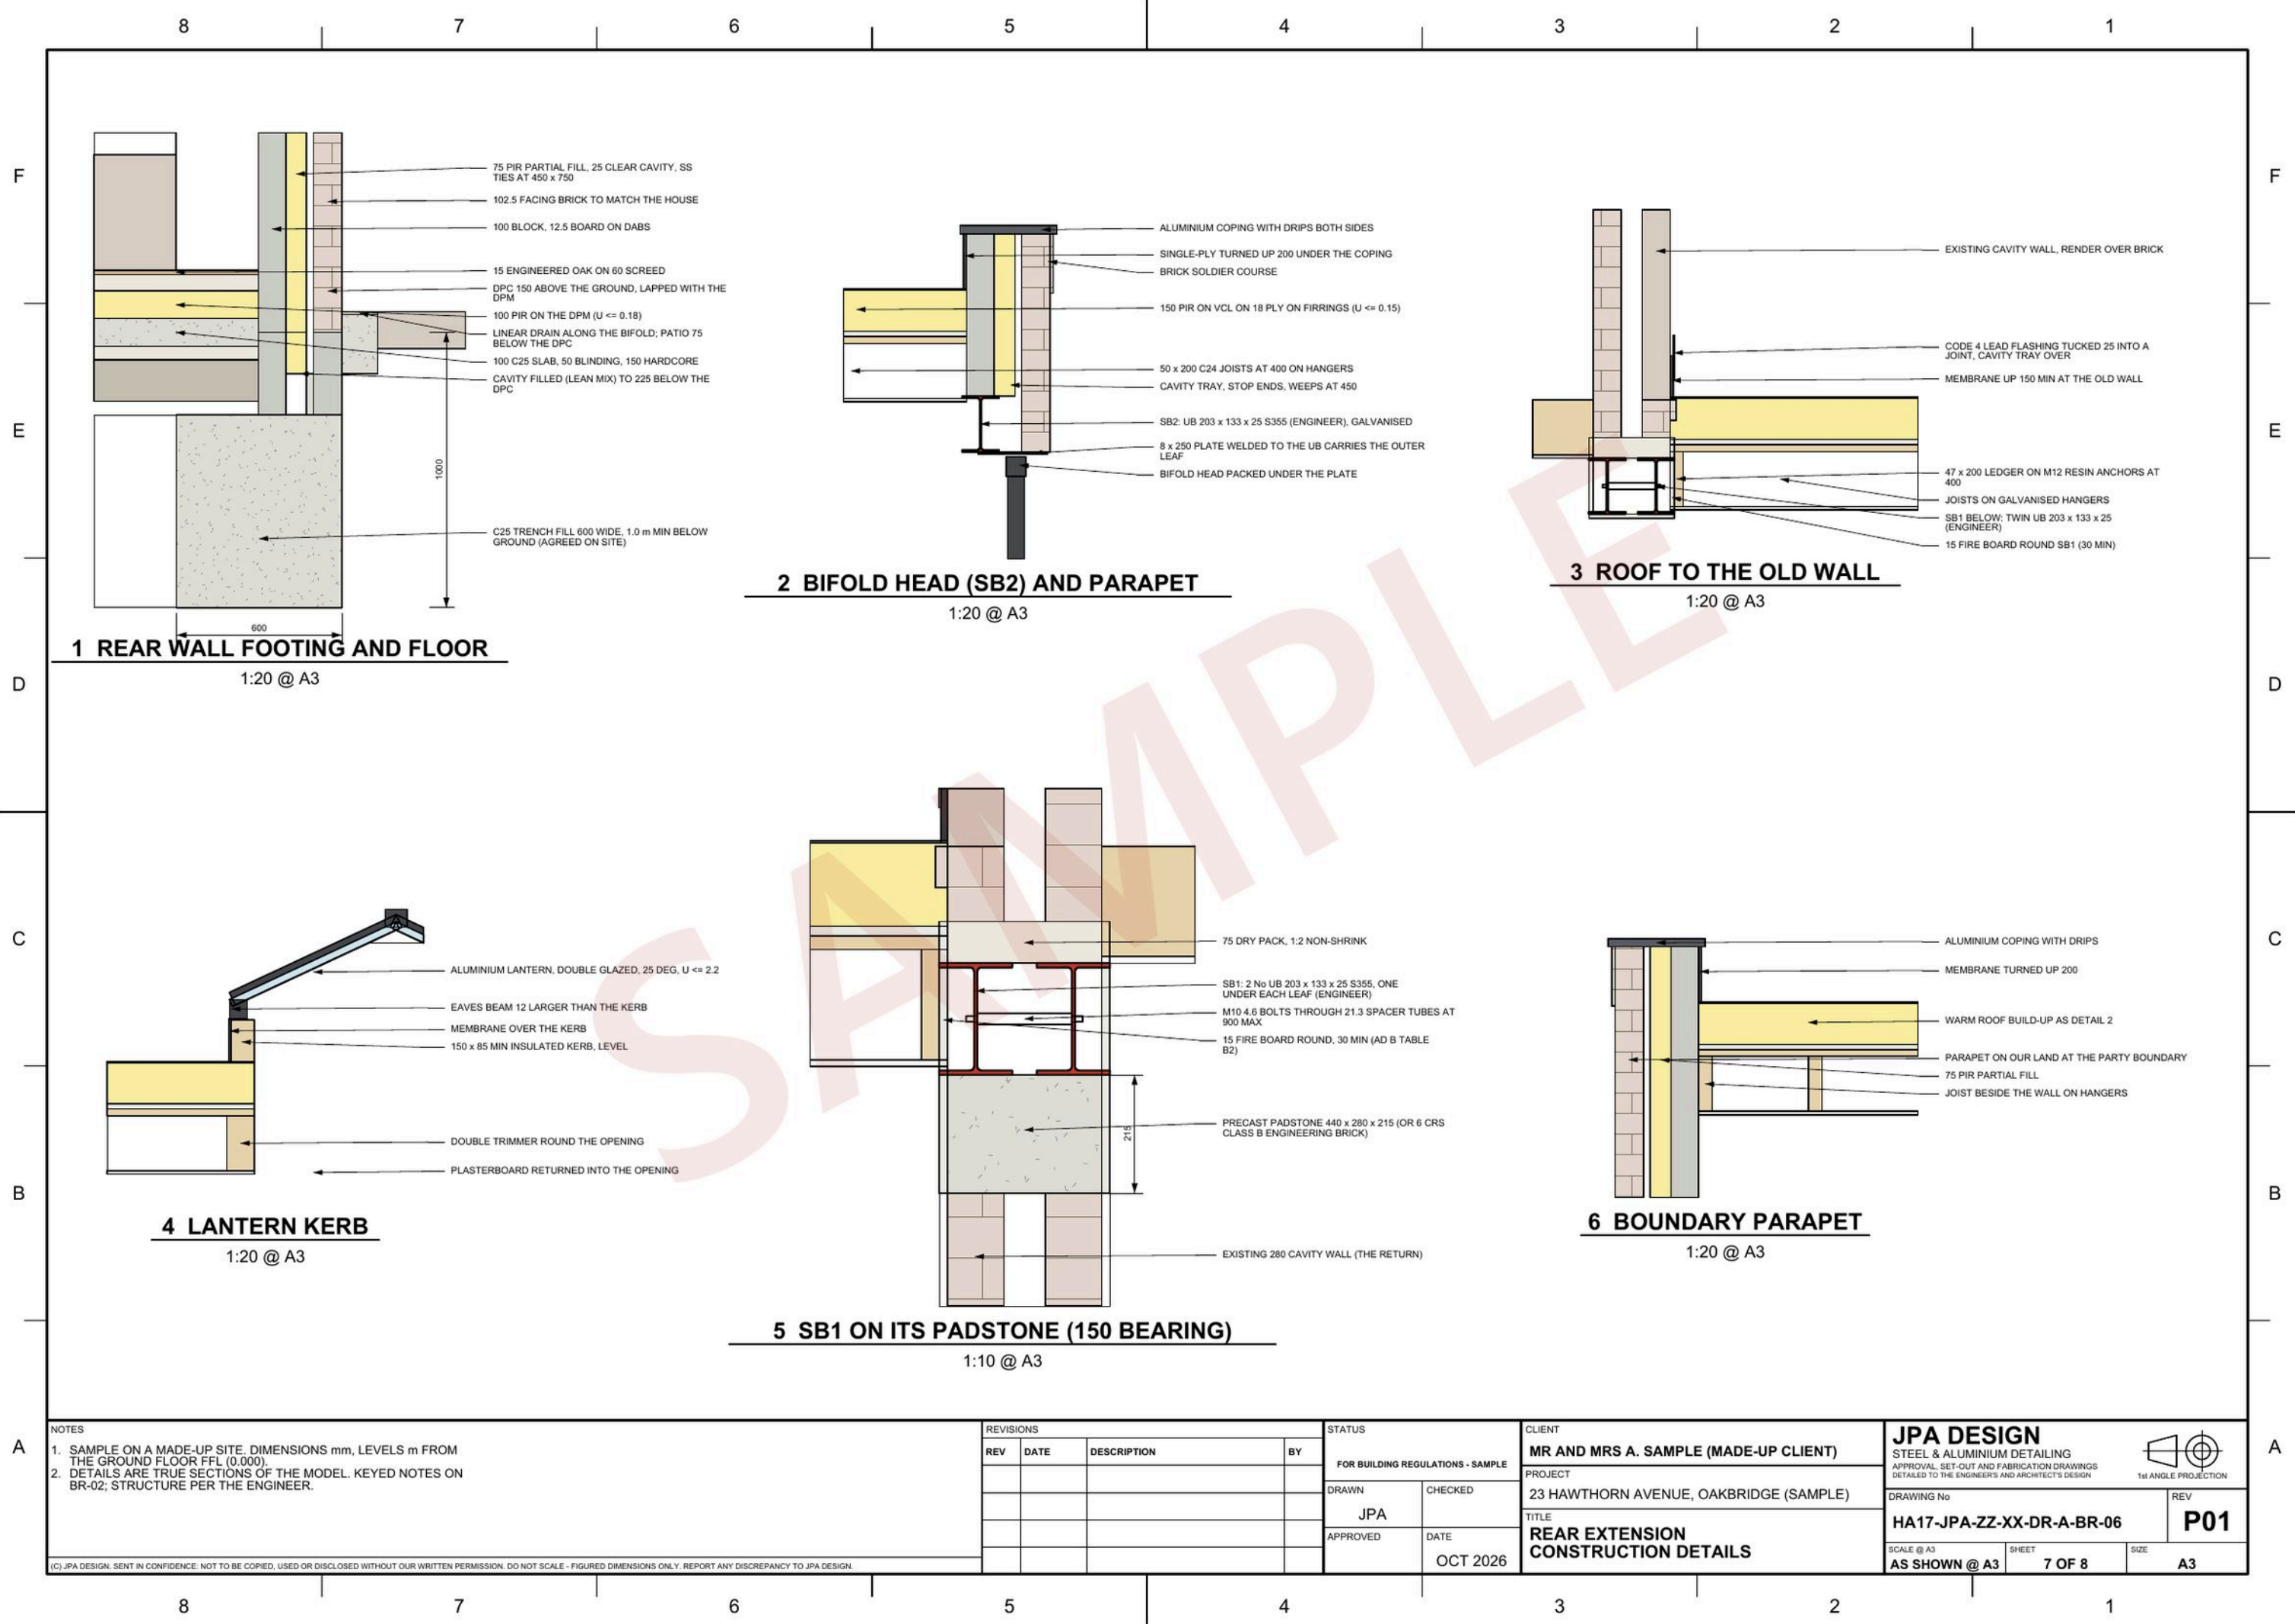

NOTES
1. SAMPLE ON A MADE-UP SITE. DIMENSIONS mm, LEVELS m FROM THE GROUND FLOOR FFL (0.000).
2. DETAILS ARE TRUE SECTIONS OF THE MODEL. KEYED NOTES ON BR-02; STRUCTURE PER THE ENGINEER.

(C) JPA DESIGN. SENT IN CONFIDENCE. NOT TO BE COPIED, USED OR DISCLOSED WITHOUT OUR WRITTEN PERMISSION. DO NOT SCALE - FIGURED DIMENSIONS ONLY. REPORT ANY DISCREPANCY TO JPA DESIGN.

REVISIONS			
REV	DATE	DESCRIPTION	BY

STATUS	
FOR BUILDING REGULATIONS - SAMPLE	
DRAWN	CHECKED
JPA	
APPROVED	DATE
	OCT 2026

CLIENT	MR AND MRS A. SAMPLE (MADE-UP CLIENT)
PROJECT	23 HAWTHORN AVENUE, OAKBRIDGE (SAMPLE)
TITLE	REAR EXTENSION CONSTRUCTION DETAILS

JPA DESIGN			
STEEL & ALUMINIUM DETAILING			
APPROVAL SET-OUT AND FABRICATION DRAWINGS DETAILED TO THE ENGINEERS AND ARCHITECT'S DESIGN			
DRAWING No			1st ANGLE PROJECTION
HA17-JPA-ZZ-XX-DR-A-BR-06			REV
			P01
SCALE @ A3	SHEET	SIZE	
AS SHOWN @ A3	7 OF 8	A3	